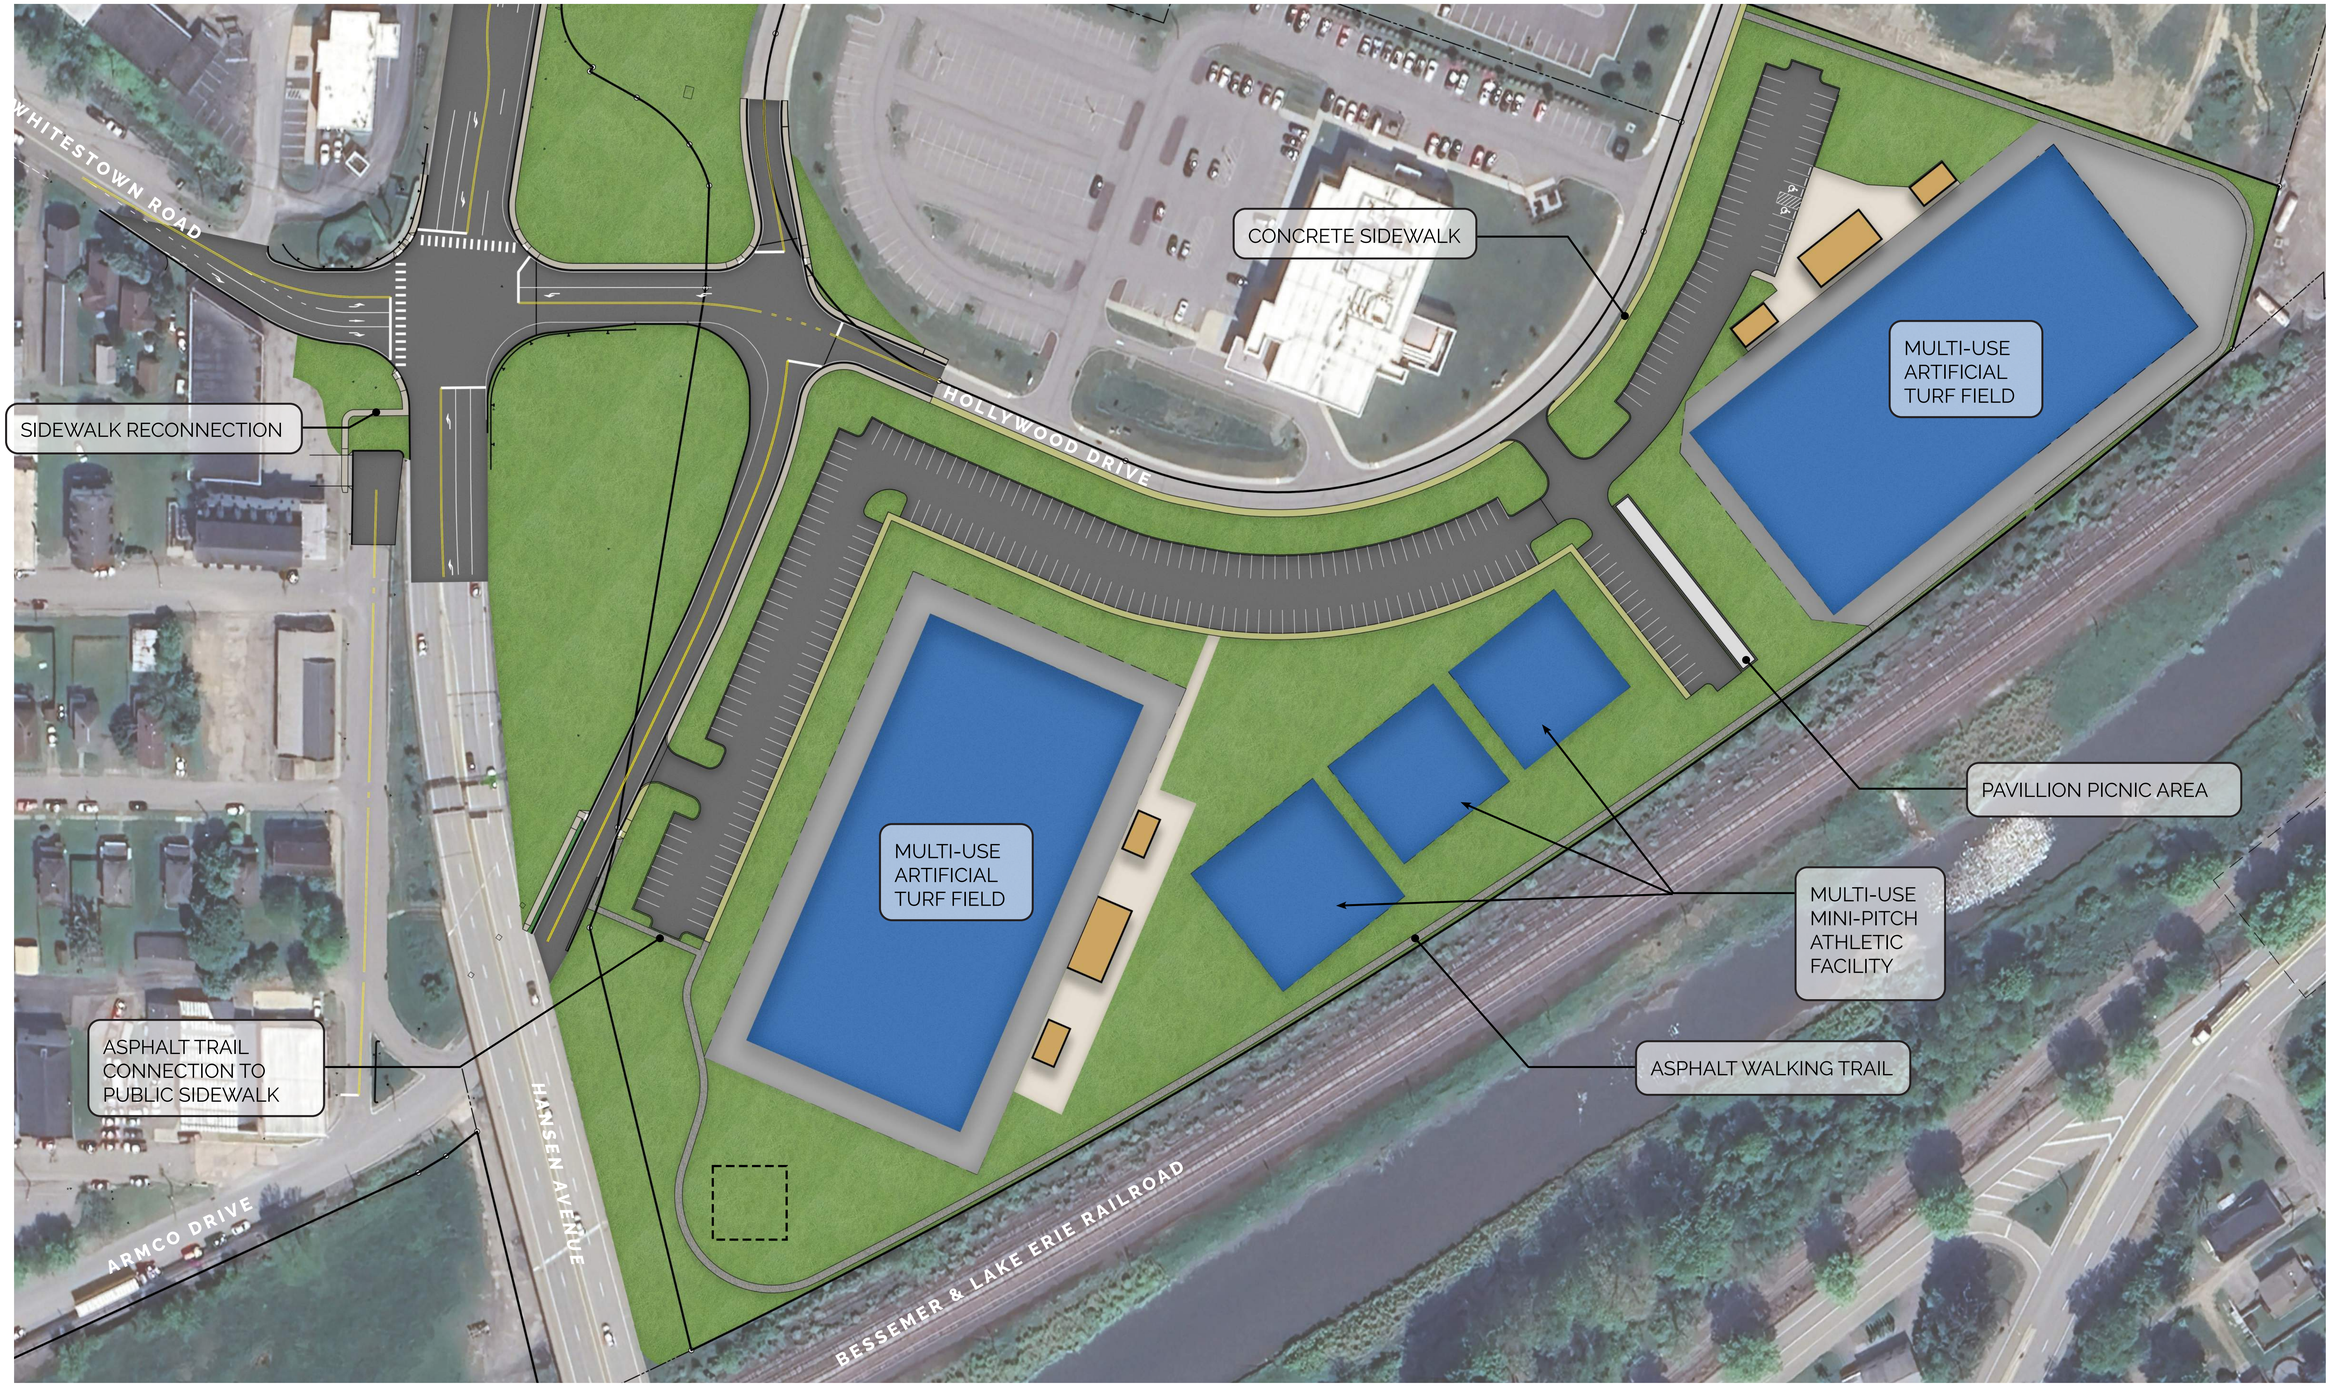

PULLMAN RECREATION COMPLEX

SITE PLAN

JUNE 2024

0 25 50 100 150

GATEWAY ENGINEERS